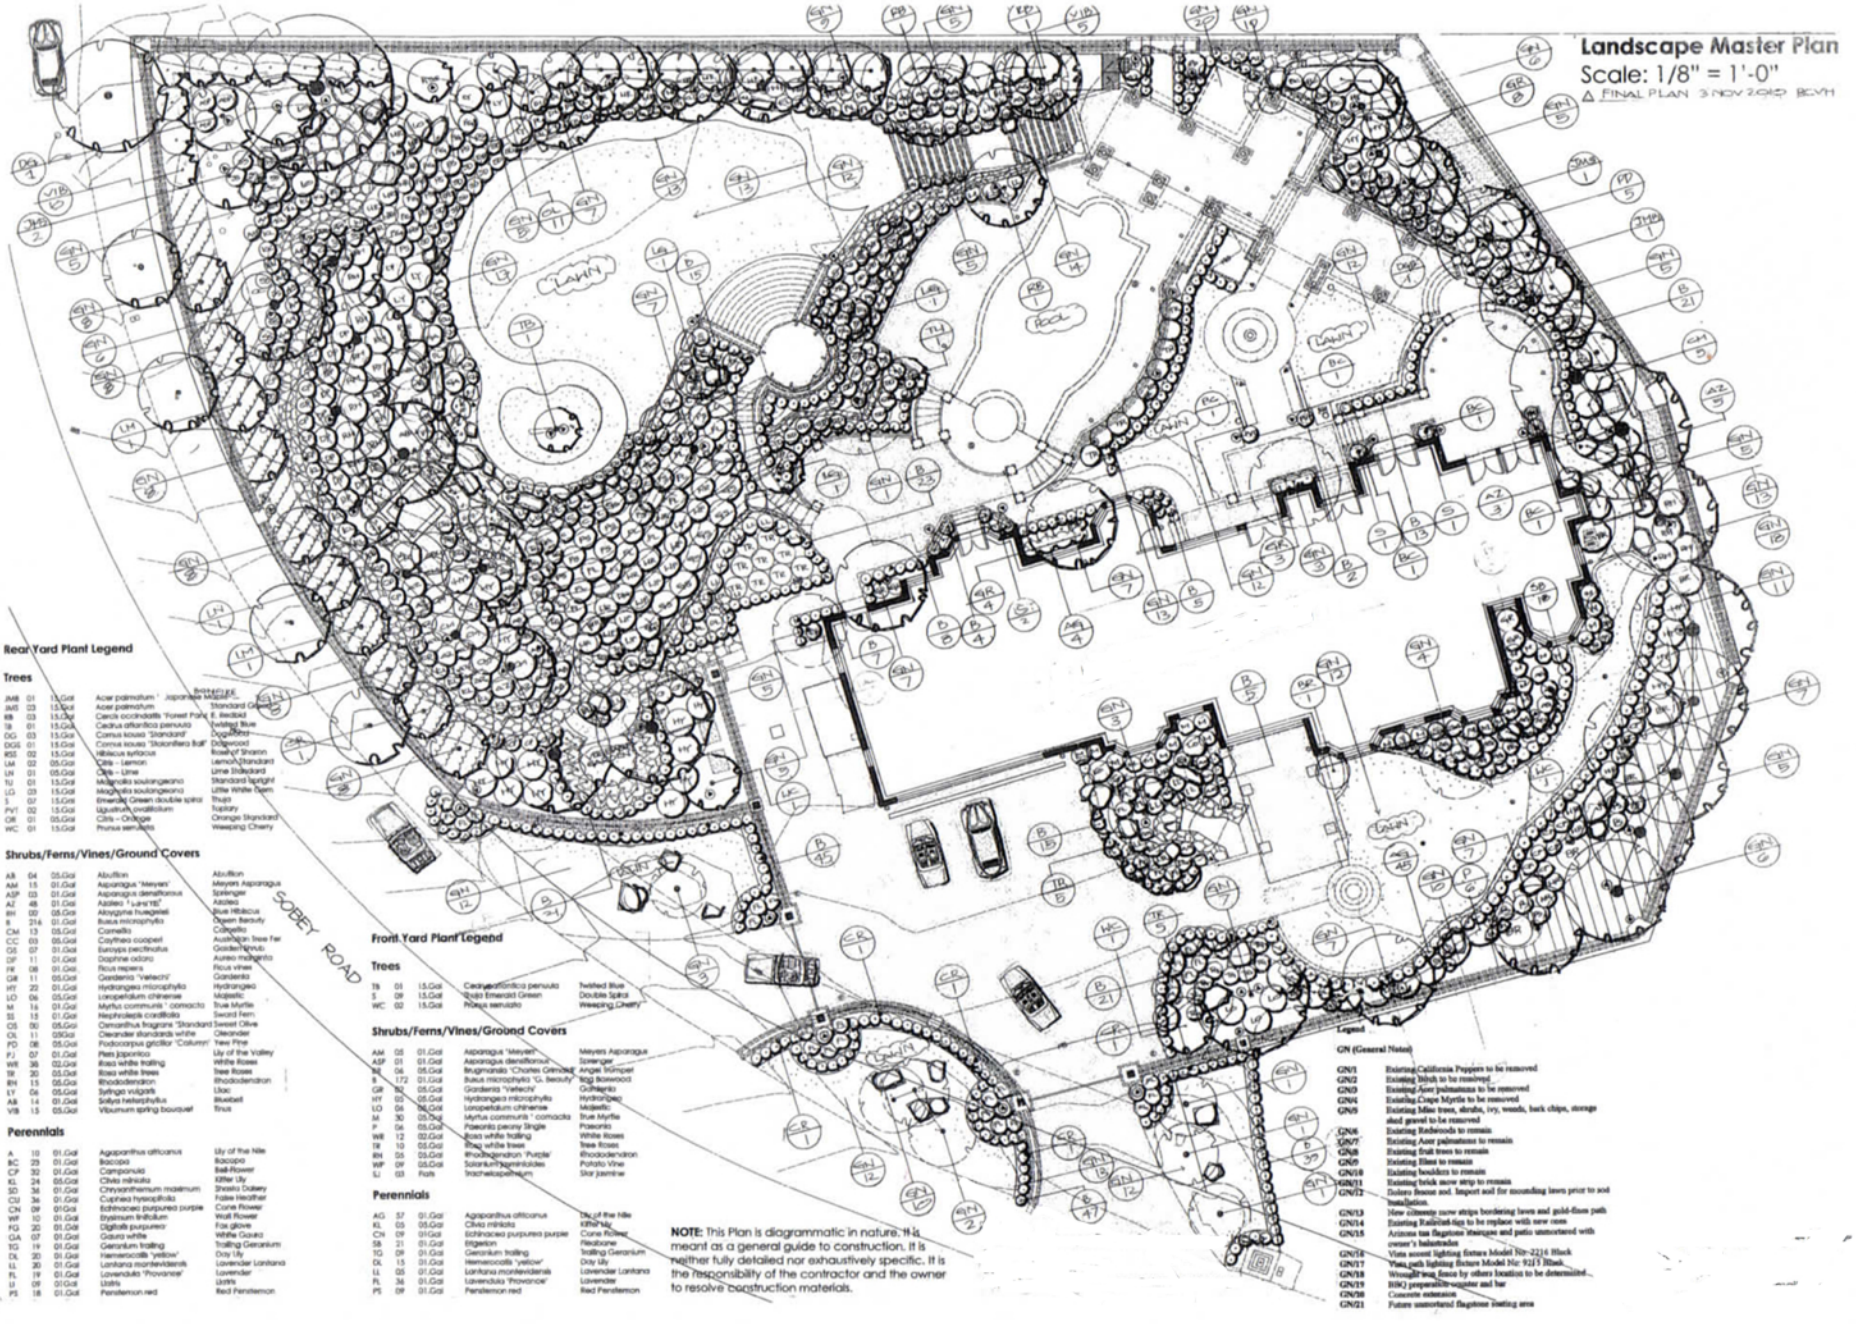

Rear Yard Plant Legend

Trees

JMB	01	15.Gal	Acer palmatum ' Japonicum Aureum'	Standard Gold
JMS	03	15.Gal	Acer palmatum	Standard Green
EB	03	15.Gal	Cercis occidentalis 'Forest Pans	E. Redbud
TB	01	15.Gal	Cedrus atlantica pervula	Twisted Blue
DG	03	15.Gal	Cornus kousa 'Standard'	Dogwood
DGE	01	15.Gal	Cornus kousa 'Stokonfera Buf'	Dogwood
RSE	02	15.Gal	Hibiscus syriacus	Rose of Sharon
LM	02	05.Gal	Citris - Lemon	Lemon Standard
LN	01	05.Gal	Citris - Lime	Lime Standard
TJ	01	15.Gal	Magnolia soulangeana	Standard Upright
LG	03	15.Gal	Magnolia soulangeana	Little White Gem
T	07	15.Gal	Emerald Green double spire	Thuja
PVT	02	15.Gal	Ligustrum ovalifolium	Topiary
OR	01	05.Gal	Citris - Orange	Orange Standard
WC	01	15.Gal	Prunus serrulata	Weeping Cherry

Shrubs/Ferns/Vines/Ground Covers

AB	04	05.Gal	Abutilon	Abutilon
AM	15	01.Gal	Asparagus 'Meyeri'	Meyers Asparagus
ASP	03	01.Gal	Asparagus densiflorous	Sprenger
AZ	48	01.Gal	Azalea 'Lavender'	Azalea
BH	00	05.Gal	Alyogyne huegelii	Blue Hibiscus
B	216	01.Gal	Buxus microphylla	Dwarf Boxwood
CM	13	05.Gal	Camellia	Camellia
CC	03	05.Gal	Caythea cuoperi	Australian Tree Fe
DS	07	01.Gal	Euonyps percifrolius	Golden Euonyps
DF	11	01.Gal	Daphne odora	Aureo-margata
FR	08	01.Gal	Ficus repens	Ficus vines
GM	11	05.Gal	Gardenia 'Veitchi'	Gardenia
HY	22	01.Gal	Hydrangea microphylla	Hydrangea
LO	06	05.Gal	Loropetalum chinense	Majestic
M	16	01.Gal	Myrtus communis ' comacta	True Myrtle
SS	15	01.Gal	Hesphrolepis cordifolia	Sword Fern
OS	00	05.Gal	Osmanthus fragrans 'Standard	Sweet Olive
OL	11	05Gal	Oleander	Oleander
PD	08	05.Gal	Podocarpus gracilior 'Column'	Yew Pine
PJ	07	01.Gal	Pieris japonica	Lily of the Valley
WR	36	02.Gal	Rosa white trailing	White Roses
TR	20	05.Gal	Rosa white trees	Tree Roses
RH	15	05.Gal	Rhododendron	Rhododendron
LY	06	05.Gal	Syringa vulgaris	Lilac
AB	14	01.Gal	Salvia heterophylla	Bluebell
VB	15	05.Gal	Viburnum spring bouquet	Tinus

Perennials

A	10	01.Gal	Agapanthus africanus	Lily of the Nile
BC	29	01.Gal	Bacopa	Bacopa
CP	32	01.Gal	Campanula	Bell-Flower
KL	24	05.Gal	Clivia miniata	Kiffer Lily
SD	36	01.Gal	Chrysanthemum maximum	Shasta Daisey
CU	36	01.Gal	Cuphea hyssopifolia	False Heather
CN	09	01Gal	Echinacea purpurea purple	Cone Flower
WF	10	01.Gal	Hyalnium trifolium	Wall Flower
FG	20	01.Gal	Digitalis purpurea'	Fox glove
GA	07	01.Gal	Gaura white	White Gaura
TG	19	01.Gal	Geranium trailing	Trailing Geranium
DL	20	01.Gal	Hemerocallis 'yellow'	Day Lily
LL	30	01.Gal	Lantana montevidensis	Lavender Lantana
PL	19	01.Gal	Lavendula 'Provanse'	Lavender
U	09	01Gal	Ustris	Ustris
PS	18	01.Gal	Penstemon red	Red Penstemon

Front Yard Plant Legend

Trees

TB	01	15.Gal	Cedrus atlantica pervula	Twisted Blue
S	09	15.Gal	Thuja Emerald Green	Double Spire
WC	02	15.Gal	Prunus serrulata	Weeping Cherry

Shrubs/Ferns/Vines/Ground Covers

AM	05	01.Gal	Asparagus 'Meyeri'	Meyers Asparagus
ASP	01	01.Gal	Asparagus densiflorous	Sprenger
BC	06	05.Gal	Bougmansia 'Charles Grimaldi'	Angel Trumpet
B	172	01.Gal	Buxus microphylla 'G. Beauty'	Tog Boxwood
GR	16	05.Gal	Grardenia 'Veitchi'	Gothenia
HY	05	05.Gal	Hydrangea microphylla	Hydrangea
LO	06	05.Gal	Loropetalum chinense	Majestic
M	30	05.Gal	Myrtus communis ' comacta	True Myrtle
P	06	05.Gal	Paeonia peony Single	Paeonia
WR	12	02.Gal	Rosa white trailing	White Roses
TR	10	05.Gal	Rosa white trees	Tree Roses
RH	55	05.Gal	Rhododendron 'Purple'	Rhododendron
WP	09	05.Gal	Solanum jasminoides	Potato Vine
SJ	03	Pots	Trachelospermum	Star jasmine

Perennials

AG	57	01.Gal	Agapanthus africanus	Lily of the Nile
KL	05	05.Gal	Clivia miniata	Kiffer Lily
CN	09	01Gal	Echinacea purpurea purple	Cone Flower
SB	21	01.Gal	Erigeron	Fleabane
TG	09	01.Gal	Geranium trailing	Trailing Geranium
DL	15	01.Gal	Hemerocallis 'yellow'	Day Lily
LL	05	01.Gal	Lantana montevidensis	Lavender Lantana
PL	36	01.Gal	Lavendula 'Provanse'	Lavender
PS	09	01.Gal	Penstemon red	Red Penstemon

NOTE: This Plan is diagrammatic in nature. It is meant as a general guide to construction. It is neither fully detailed nor exhaustively specific. It is the responsibility of the contractor and the owner to resolve construction materials.

Legend

GN (General Notes)

GN/1	Existing California Peppers to be removed
GN/2	Existing Irish to be removed
GN/3	Existing Acer palmatums to be removed
GN/4	Existing Crape Myrtle to be removed
GN/5	Existing Misc trees, shrubs, ivy, weeds, bark chips, storage shed gravel to be removed
GN/6	Existing Redwoods to remain
GN/7	Existing Acer palmatums to remain
GN/8	Existing fruit trees to remain
GN/9	Existing Elms to remain
GN/10	Existing boulders to remain
GN/11	Existing brick snow strip to remain
GN/12	Dolero freeze sod. Import soil for mounding lawn prior to sod installation.
GN/13	New cilmenty snow strips bordering lawn and gold-fines path
GN/14	Existing Ralleistan to be replace with new ones
GN/15	Arizona tan flagstone triangle and patio unmortared with owner's heinformation
GN/16	Vista accent lighting fixture Model No- 2216 Black
GN/17	Vista path lighting fixture Model No: 9215 Black
GN/18	Wrought iron fence by others location to be determined
GN/19	BBQ preparation counter and bar
GN/20	Concrete extension
GN/21	Future unmortared flagstone footing area